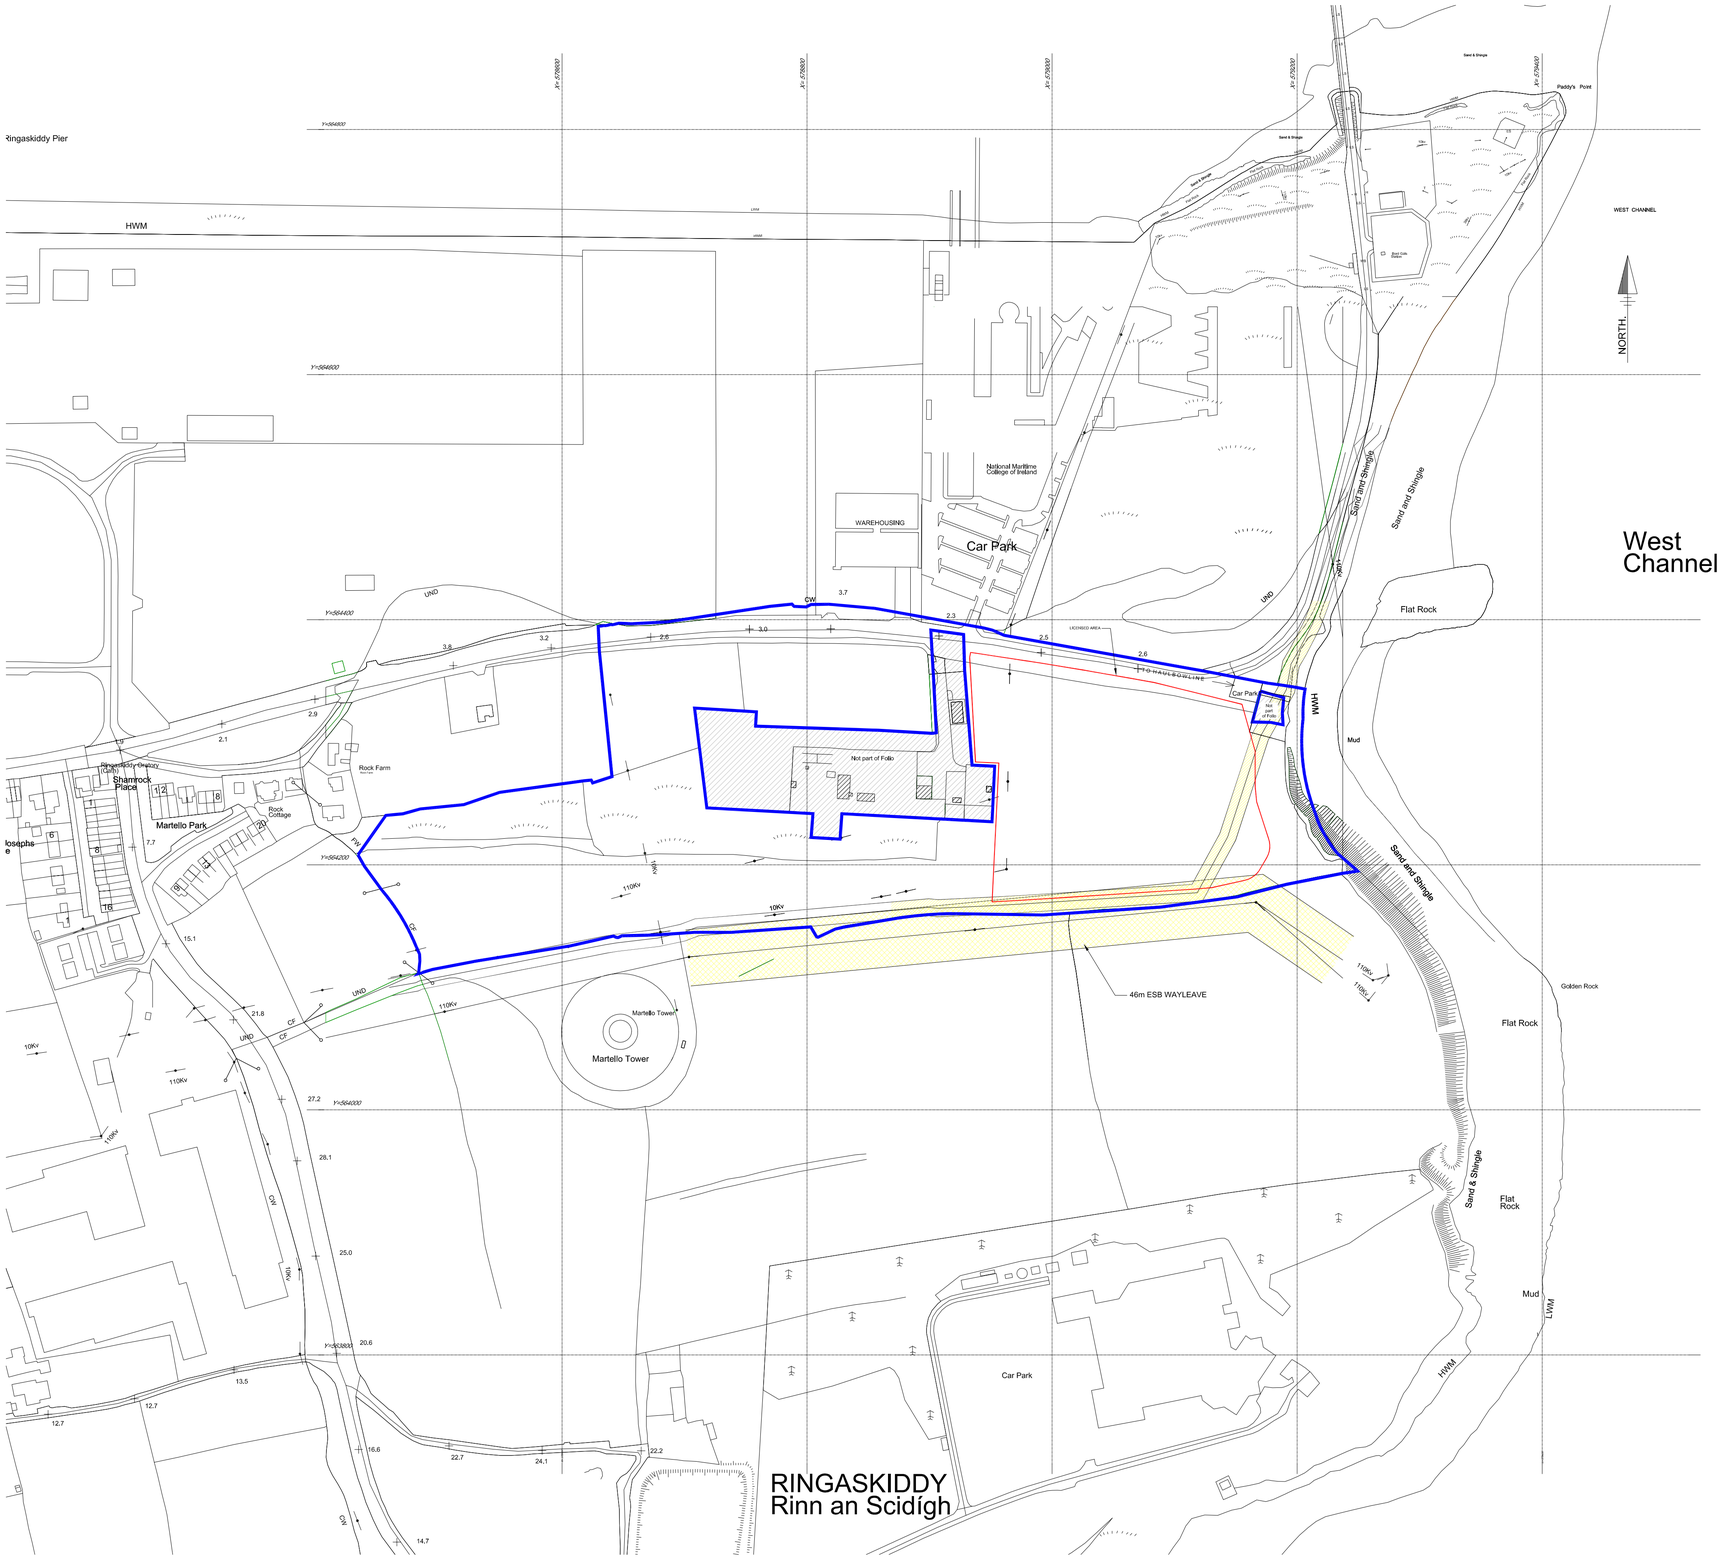

SITE LOCATION MAP

(SCALE 1:2500@A1)

1. FOR STANDARD NOTES REFER TO DRAWING No. CD\000.
2. THIS DRAWING IS TO BE READ IN CONJUNCTION WITH ALL RELEVANT ARCHITECTU & M.E.A. DRAWINGS.
3. ALL DIMENSIONS ARE IN MILLIMETRES UNLESS OTHERWISE NOTED. LEVELS ARE S LEVELS IN METRES TO ORDNANCE DATUM. THIS DRAWING MUST NOT BE SCALED.

LEGEND

LEGEND:

- AREA OF LAND OWNERSHIP
- AREA TO WHICH APPLICATION RELATES OUTLINED IN RED
- WAYLEAVES INDICATED IN YELLOW

DRAWING BASED ON THE FOLLOWING O.S MAP INFORMATION

Output Format:
==========
DWG_FULL

Output File:
==========
V_00_25236764_00000001.DWG

Map Series:
==========
1:2500

6472-D
REVISION DATE = 07-Jul-2014
SURVEY DATE = 02-Jan-1997

6511-B
REVISION DATE = 07-Jul-2014
SURVEY DATE = 30-Oct-2002

Clip Extent:
==========
LLX,LLY = 178358,63898
LRX,LRY = 179406,63898
ULX,ULY = 178358,64443
URX,URY = 179406,64443

Projection:
==========
IG

ITM Centre Point Co-ordinate:
==========
X,Y = 578837,564234

Extraction Date:
==========
05-Aug-2015

Copyright:
==========
© Suirbhéireacht Ordanáis Éireann, 2015
© Ordnance Survey Ireland, 2015

Copyright:
==========
© Suirbhéireacht Ordanáis Éireann, 2010
© Ordnance Survey Ireland, 2010

Ama thiomsú agus ama fhoilsiú ag Suirbhéireacht Ordanáis Éireann, Páirc an Phiónnuisce, Baile Átha Cliath 8, Éire. Compiled and published by Ordnance Survey Ireland, Phoenix Park, Dublin 8, Ireland.

Sáraíonn atáirgeadh neamhúdaraithe cóipcheart Shuirbhéireacht Ordanáis Éireann agus Rialtas na hÉireann.
Unauthorised reproduction infringes Ordnance Survey Ireland and Government of Ireland copyright.

Gach cead ar cosnamh. Ní ceadmhach aon chuid den fhoilseachán seo a chóipeáil, a atáirgeadh nó a tharchur in aon fhoirm ná ar aon bhealach gan cead i scríbhinn roimh ré o úinéirí an chóipchirt.
All rights reserved. No part of this publication may be copied, reproduced or transmitted in any form or by any means without the prior written permission of the copyright owners.

Ní hionann bothar, bealach nó cosán a bheith ar an léarscáil seo agus fianaise ar chead sli. The representation on this map of a road, track or footpath is not evidence of the existence of a right of way.

Ní thaispeánann léarscáil de chuid Ordanáis Shuirbhéireacht na hÉireann teorann phoirtí dleathúil de mhaoin fiúnh, ná úinéireacht de ghnéithe fhisiúlúla. Ordnance Survey maps never show legal property boundaries, nor do they show ownership of physical features.

REV.	DESCRIPTION.	BY.	APPR.	DATE.
E	ISSUED FOR INFORMATION	E O'N	JMD	21.06.2019
D	ISSUED FOR INFORMATION	E O'N	JMD	21.06.2019
C	ISSUED FOR INFORMATION	E O'N	JMD	10.06.2019
B	ISSUED FOR INFORMATION	E O'N	JMD	07.06.2019

THIS DOCUMENT IS COPYRIGHT AND THE PROPERTY OF McELROY ASSOCIATES. THIS DOCUMENT IS NOT TO BE REPRODUCED, MODIFIED OR RELAYED IN PART OR IN WHOLE TO ANY OTHER FIRM OR INDIVIDUAL WITHOUT THE PRIOR WRITTEN PERMISSION OF McELROY ASSOCIATES.

MEA McElroy Associates
ENGINEERS TO INDUSTRY
72 Haddington Road, Ballsbridge, D4. Tel: 660 9000 E Mail: info@mea.ieWeb: www.mea.ie

CLIENT.
INDAVER

PROJECT.
INDAVER RINGASKIDDY

TITLE.
SITE LOCATION MAP

DESIGNED:	CHECKED:	APPR'D:
PS	PS	PS

DRAWN:	DATE:	SCALE:
E O'N	JUNE 19	AS SHOWN @ A1

DRG.No.	REV.
28059CD5001	D